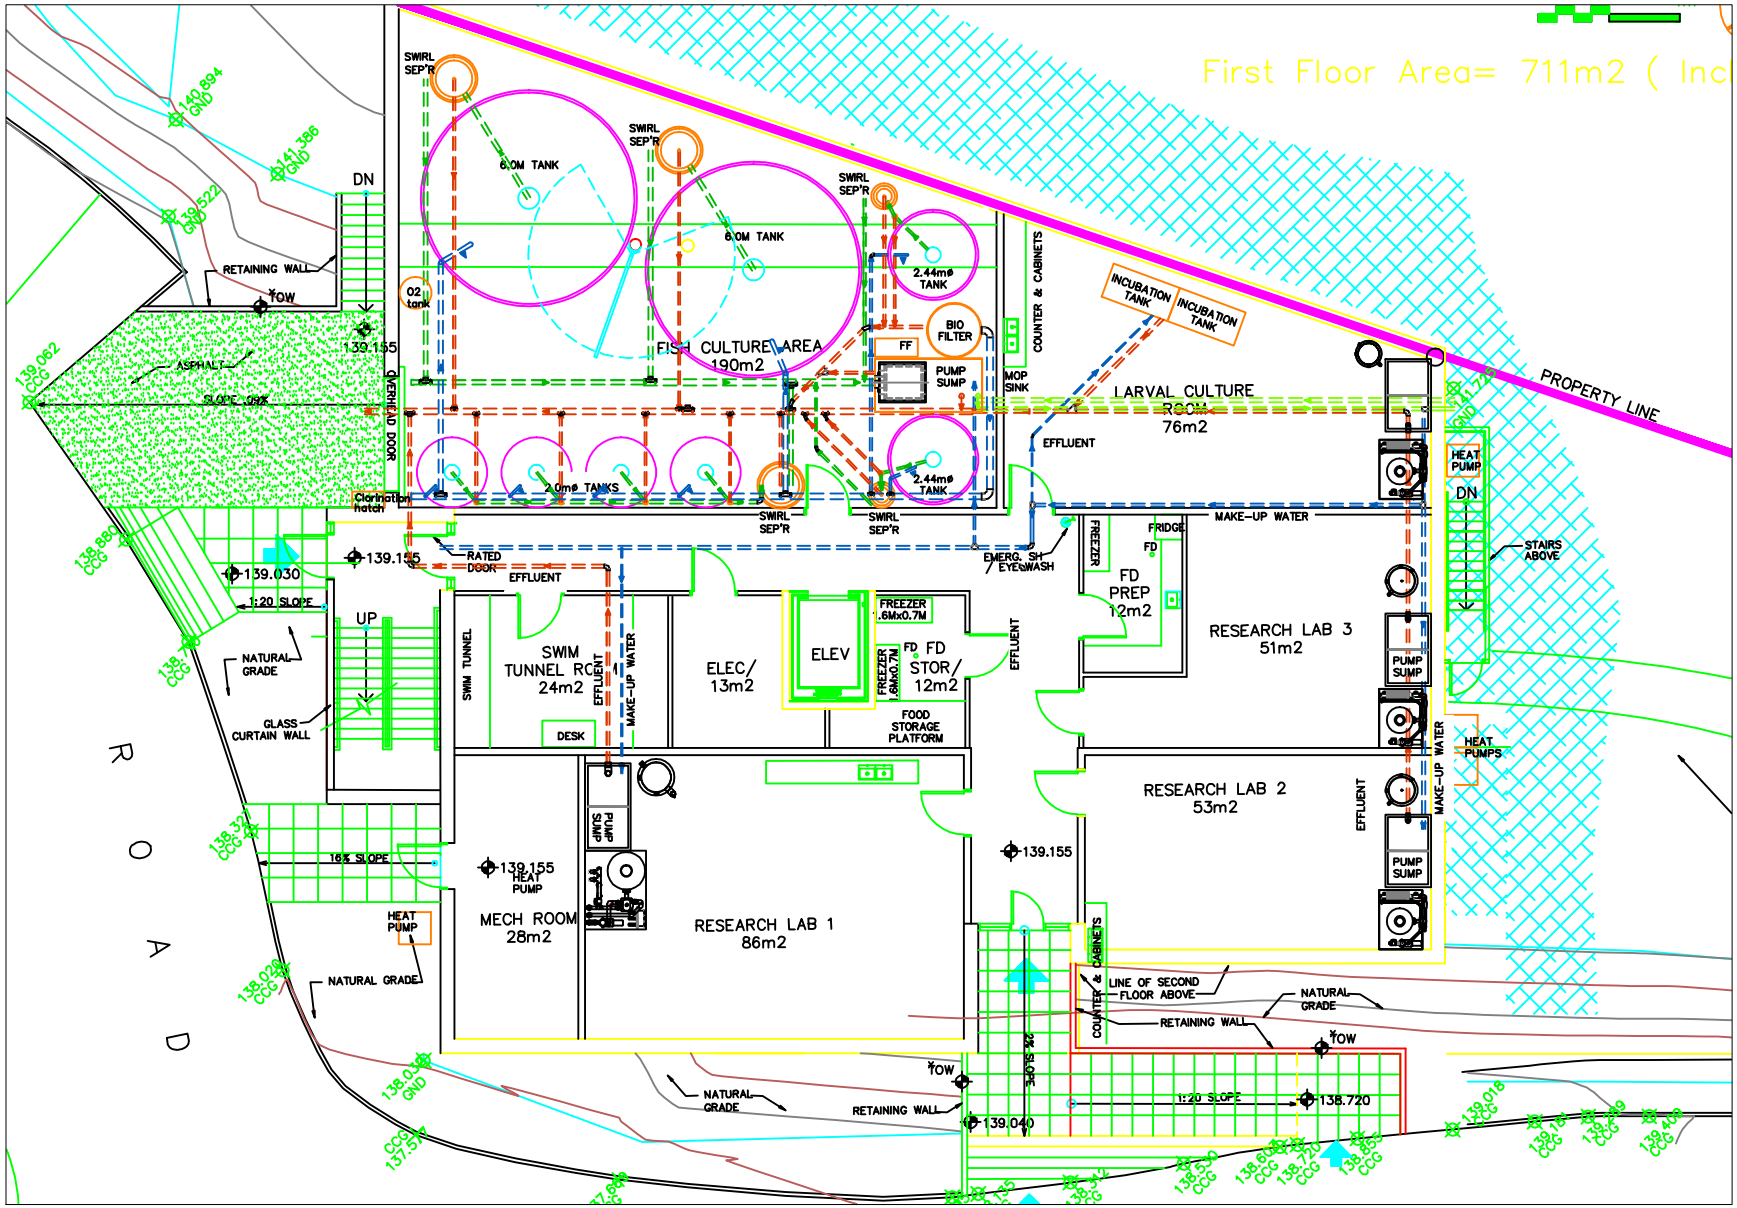
First Floor Area= 711m2 (Incl
PROPERTY LINE
FISH CULTURE AREA
190m2
6.0M TANK
6.0M TANK
2.44mø TANK
2.44mø TANK
2.0mø TANKS
SWIRL SEP'R
SWIRL SEP'R
SWIRL SEP'R
SWIRL SEP'R
SWIRL SEP'R
BIO FILTER
FF
PUMP SUMP
MOP SINK
COUNTER & CABINETS
INCUBATION TANK
INCUBATION TANK
LARVAL CULTURE ROOM
76m2
EFFLUENT
MAKE-UP WATER
HEAT PUMP
DN
STAIRS ABOVE
FREEZER
FRIDGE
FD
FD PREP
12m2
RESEARCH LAB 3
51m2
PUMP SUMP
HEAT PUMPS
RESEARCH LAB 2
53m2
PUMP SUMP
EFFLUENT
MAKE-UP WATER
EMERG. SH EYEWASH
RATED DOOR
EFFLUENT
SWIM TUNNEL
SWIM TUNNEL RCM
24m2
EFFLUENT
MAKE-UP WATER
DESK
ELEC/
13m2
ELEV
FREEZER 1.6Mx0.7M
FREEZER 1.6Mx0.7M
FD
FD STOR/
12m2
FOOD STORAGE PLATFORM
EFFLUENT
PUMP SUMP
MECH ROOM
28m2
HEAT PUMP
RESEARCH LAB 1
86m2
139.155
139.155
139.155
139.030
139.040
138.720
1:20 SLOPE
1:20 SLOPE
24% SLOPE
16% SLOPE
SLOPE 09%
ASPHALT
RETAINING WALL
RETAINING WALL
RETAINING WALL
NATURAL GRADE
NATURAL GRADE
NATURAL GRADE
NATURAL GRADE
GLASS CURTAIN WALL
UP
DN
OVERHEAD DOOR
Clarination hatch
O2 tank
HEAT PUMP
COUNTER & CABINETS
LINE OF SECOND FLOOR ABOVE
ROAD
140.894 GND
141.386 GND
139.522 GND
139.062 CCG
138.880 CCG
138.370 CCG
138.030 CCG
138.010 GND
137.514 CCG
139.018 CCG
139.408 CCG
138.720 CCG
138.630 CCG
138.550 CCG
138.470 CCG
138.390 CCG
138.310 CCG
138.230 CCG
138.150 CCG
138.070 CCG